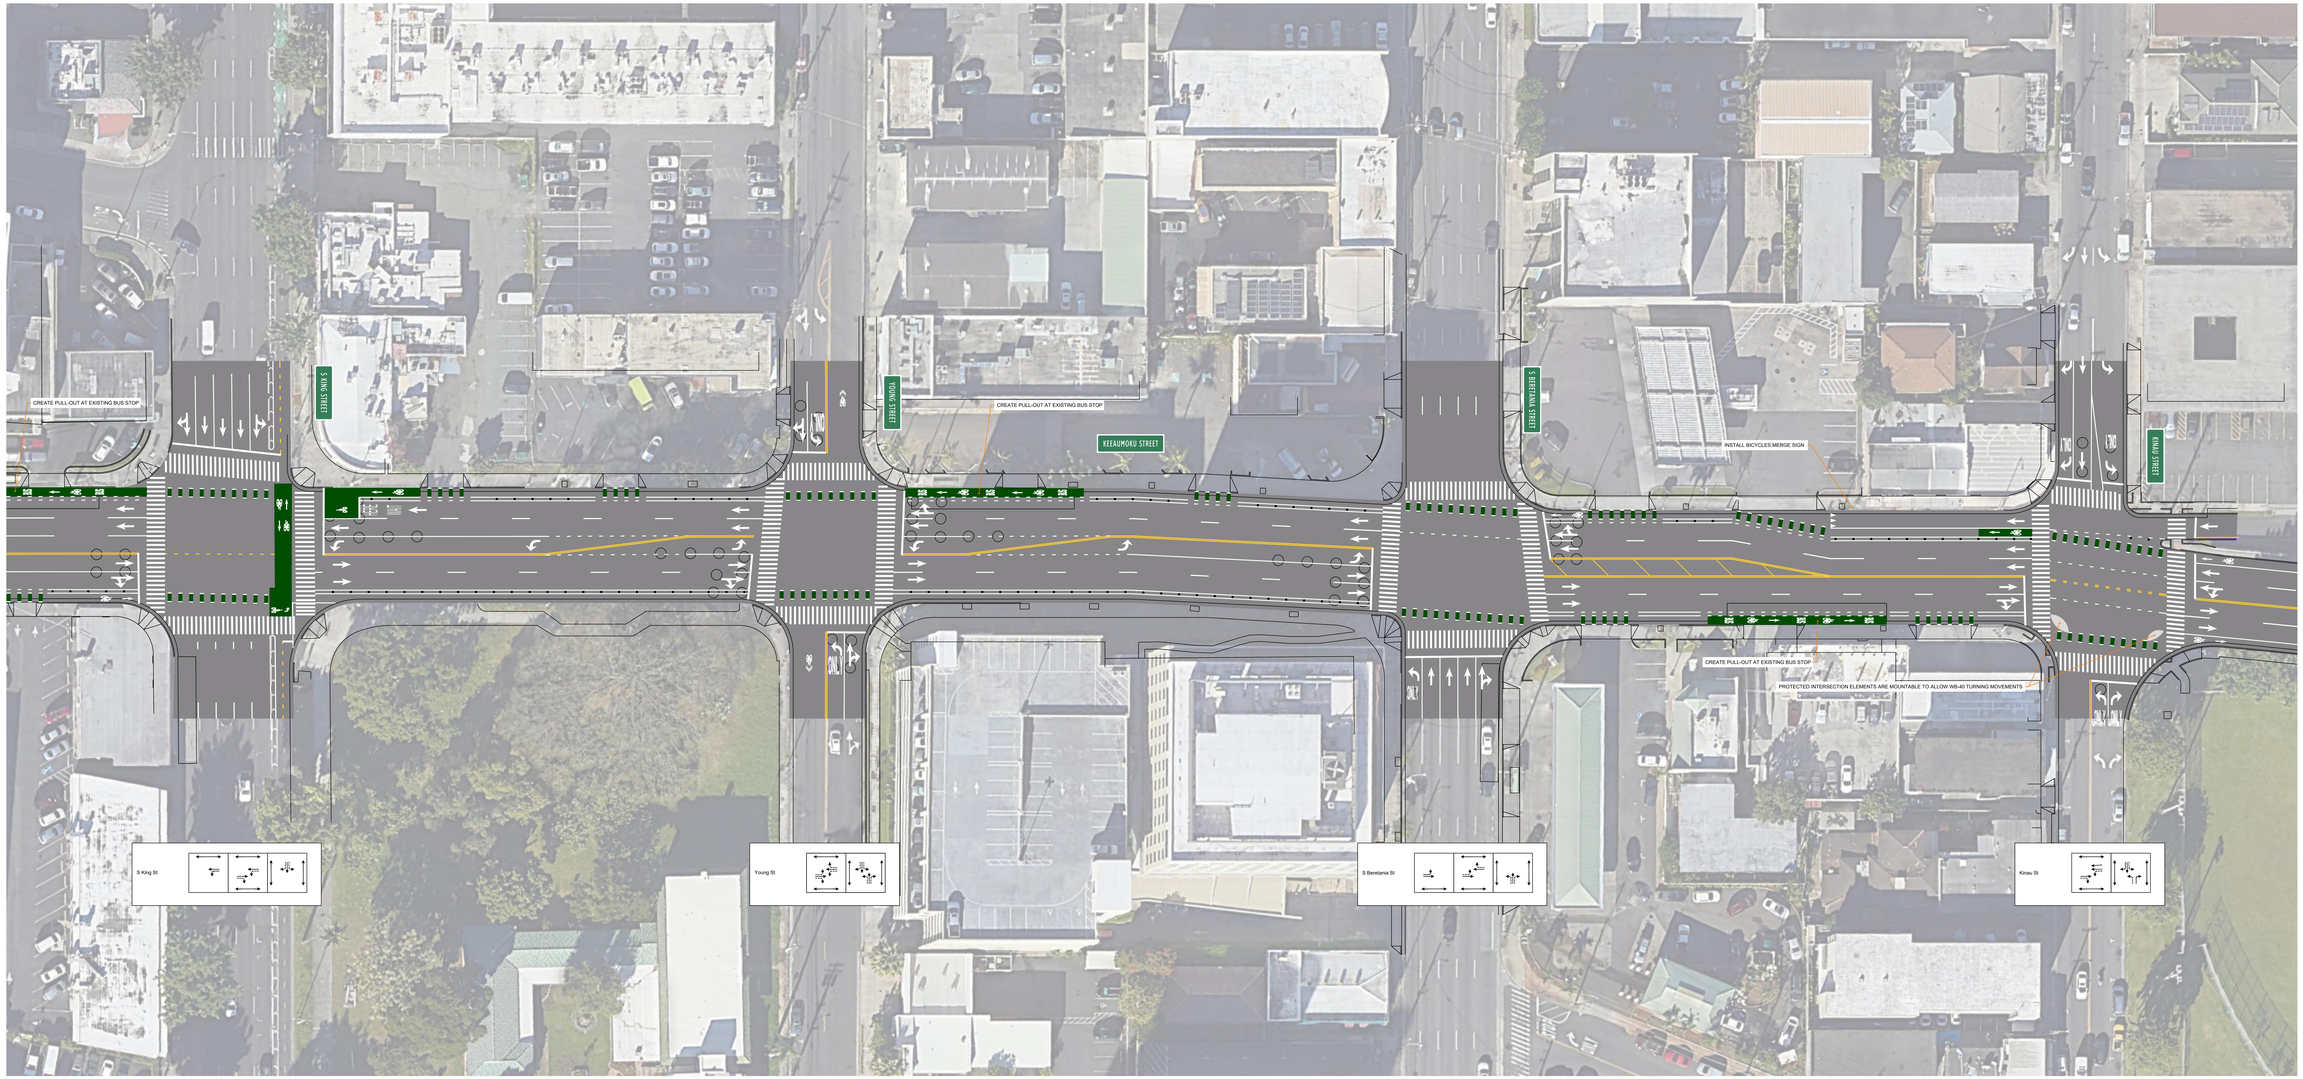
CREATE PULL-OUT AT EXISTING BUS STOP
S KING STREET
YOUNG STREET
CREATE PULL-OUT AT EXISTING BUS STOP
KEEAUMOKU STREET
S BERETANIA STREET
INSTALL BICYCLES MERGE SIGN
KINAU STREET
CREATE PULL-OUT AT EXISTING BUS STOP
PROTECTED INTERSECTION ELEMENTS ARE MOUNTABLE TO ALLOW WB-40 TURNING MOVEMENTS
S King St
Young St
S Beretania St
Kinau St