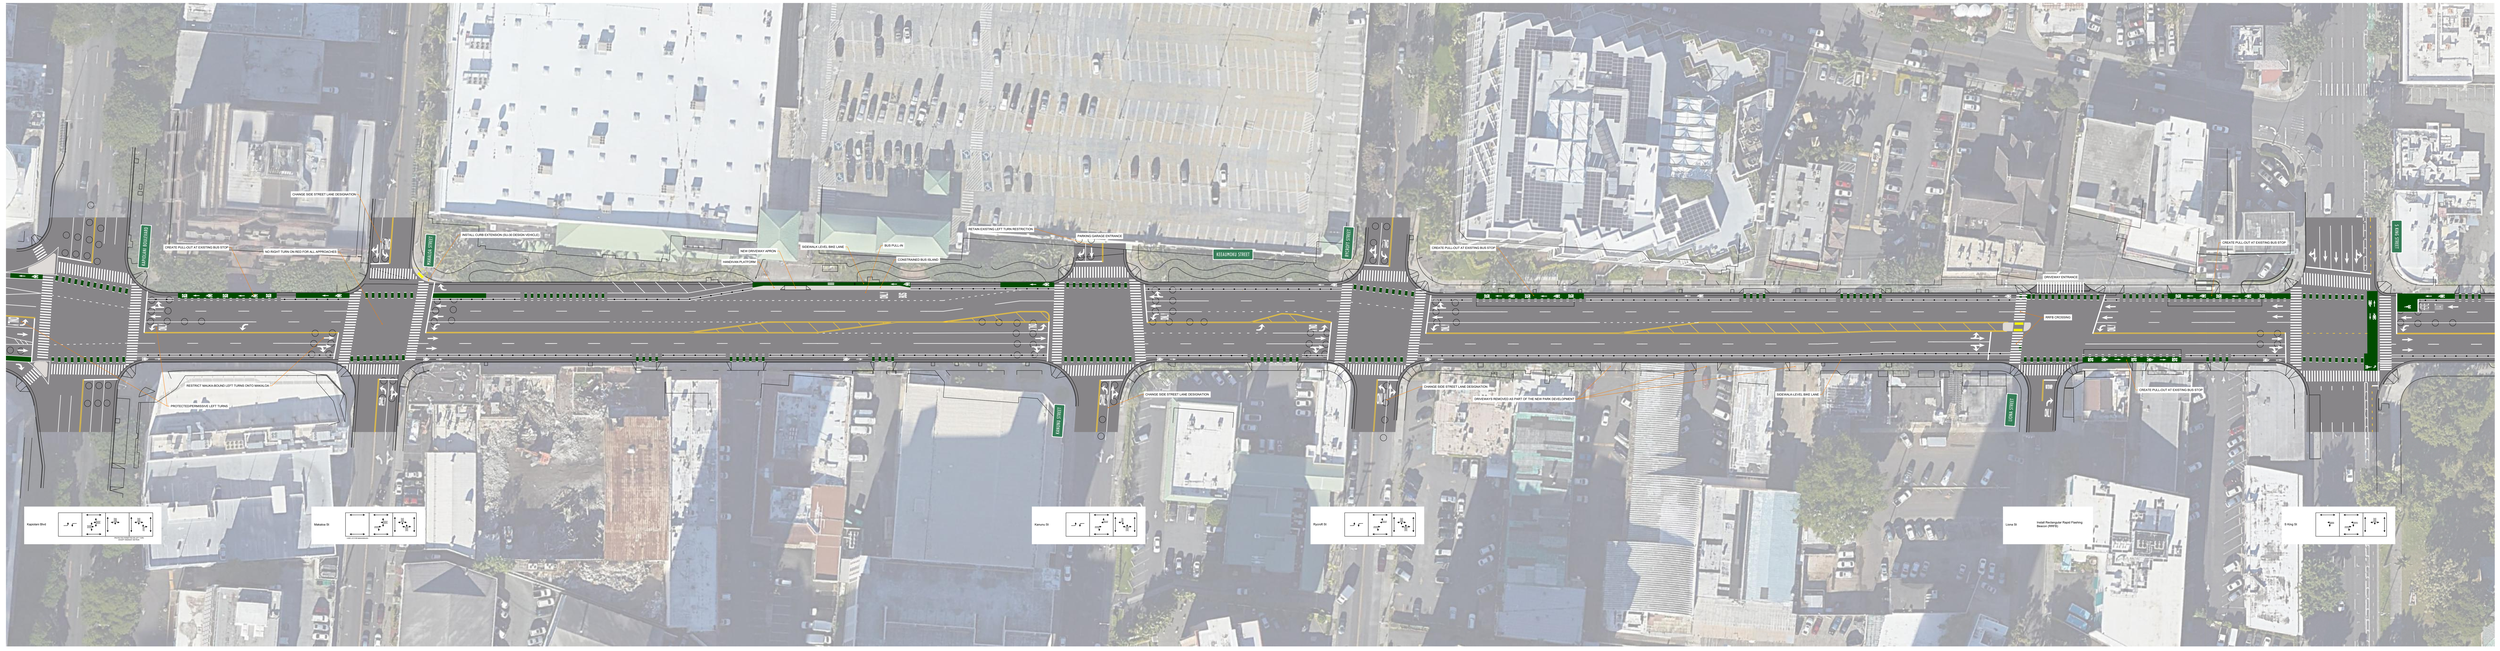

CHANGE SIDE STREET LANE DESIGNATION
CREATE PULLOUT AT EXISTING BUS STOP
NO RIGHT TURN ON RED FOR ALL APPROACHES
INSTALL CURB EXTENSION BUS DESIGN VEHICLES
SIDEWALK LEVEL BIKE LANE
BUS PULLIN
CONSTRAINED BUS ISLAND
RETAIN EXISTING LEFT TURN RESTRICTION
CHANGE SIDE STREET LANE DESIGNATION
CREATE PULLOUT AT EXISTING BUS STOP
CREATE PULLOUT AT EXISTING BUS STOP
RAPID FLASHING
PROTECTED/PERMISSIVE LEFT TURNS
CHANGE SIDE STREET LANE DESIGNATION
CHANGE SIDE STREET LANE DESIGNATION
SIDEWALK LEVEL BIKE LANE
CREATE PULLOUT AT EXISTING BUS STOP
Install Rectangular Rapid Flashing Beacon (RRFB)
