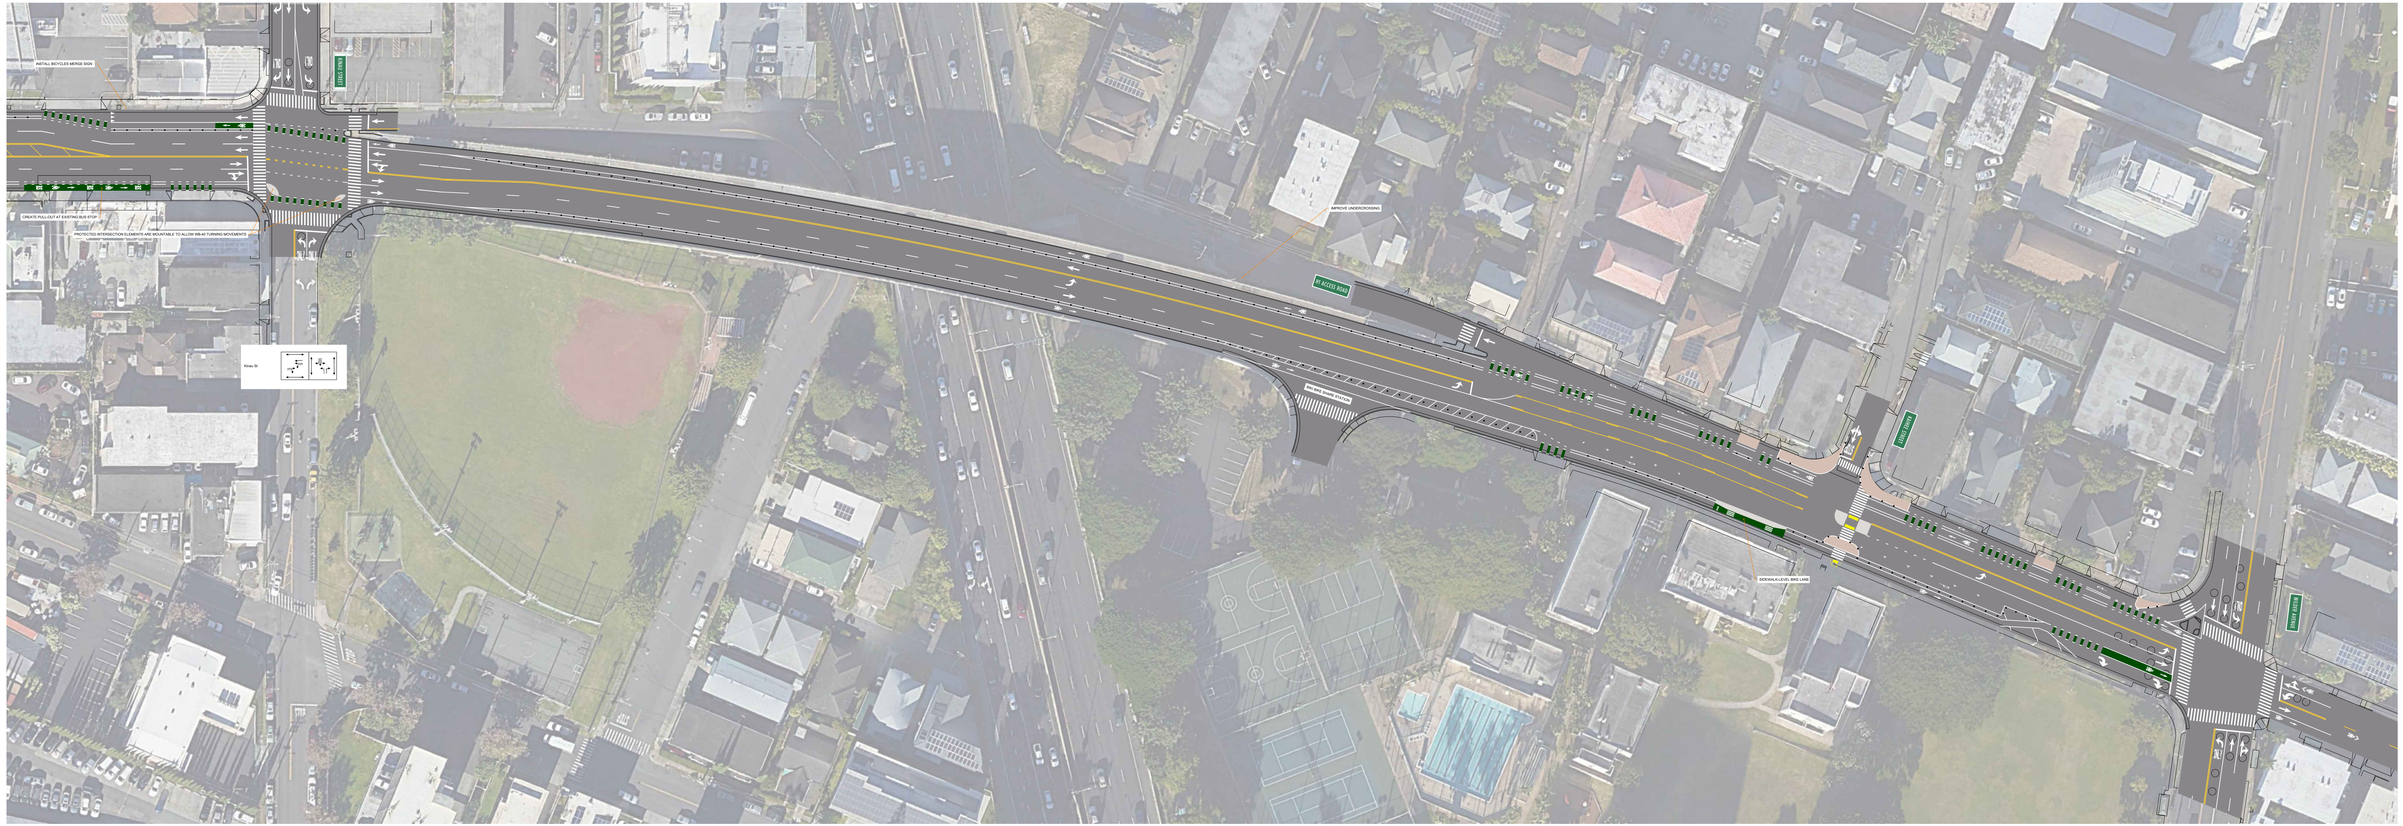
INSTALL BICYCLES MERGE SIGN
CREATE PULL-OUT AT EXISTING BUS STOP
PROTECTED INTERSECTION ELEMENTS ARE MOUNTABLE TO ALLOW WB-40 TURNING MOVEMENTS
Kona St
IMPROVE UNDERCROSSING
BY BAYSIDE ROAD
PROTECTED TRANSIT PLAZA
SIDEWALK/LEVEL BIKE LANE
Kona Street
Kona Street
Kona Street